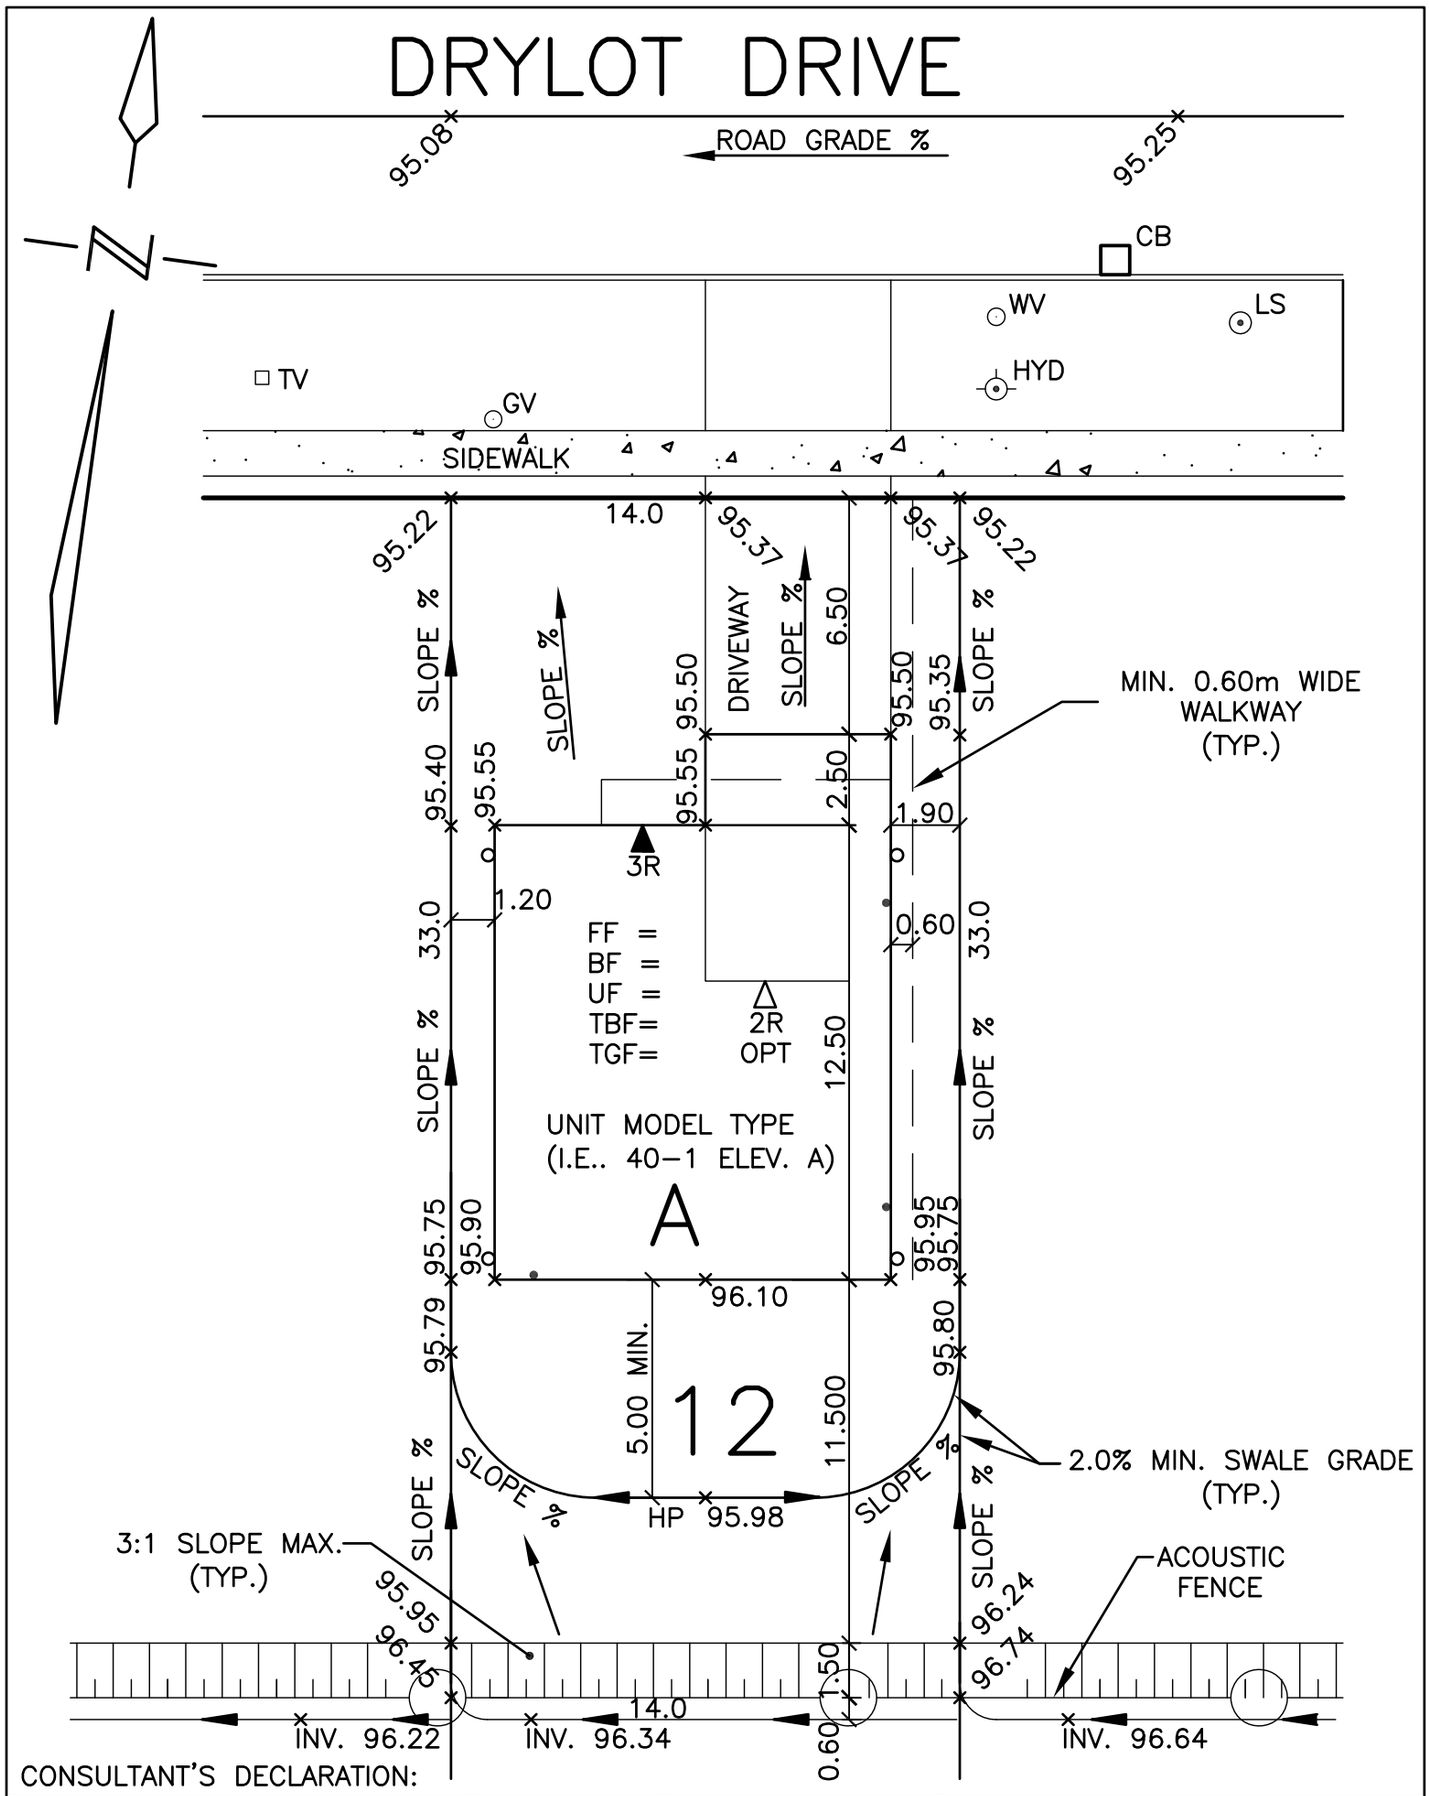

CONSULTANT'S DECLARATION:

DRAWING TITLE:	BUILDER:	SUBDIVISION NAME:

LEGEND:

95.85	PROPOSED GRADES
∘	DOWNSPOUT LOCATION
→	DIRECTION OF SURFACE/SWALE FLOW
A	TYPE OF LOT GRADING
FF	FINISHED FLOOR
BF	BASEMENT FLOOR
UF	UNDERSIDE OF FOOTING
TBF	TOP OF BASEMENT WALL
TGF	TOP OF GARAGE FLOOR
✳	ENGINEERED FILL
•	BASEMENT WINDOW LOCATION
2R,3R	NUMBER OF RISERS
⊠	MAILBOX LOCATION
▲ △	DOOR LOCATION

NUMBER OF UNOBSTRUCTED PARKING SPACES (2.5X5.75):			ARCHITECTURAL CONTROL STAMP. SIGNED AND DATED
LOT: 12	PHASE:	40M-PLAN:	
CONSULTING FIRM:			
FRONT YARD AREA:			
LANDSCAPED OPEN SPACE:			
LOT AREA:			ENGINEER STAMP. SIGNED AND DATED
BUILDING COVERAGE:			
LOT COVERAGE:			
DATE:	DRAWN BY:	CHECKED BY:	
SCALE: 1:250	PROJECT #:		

OS-1003