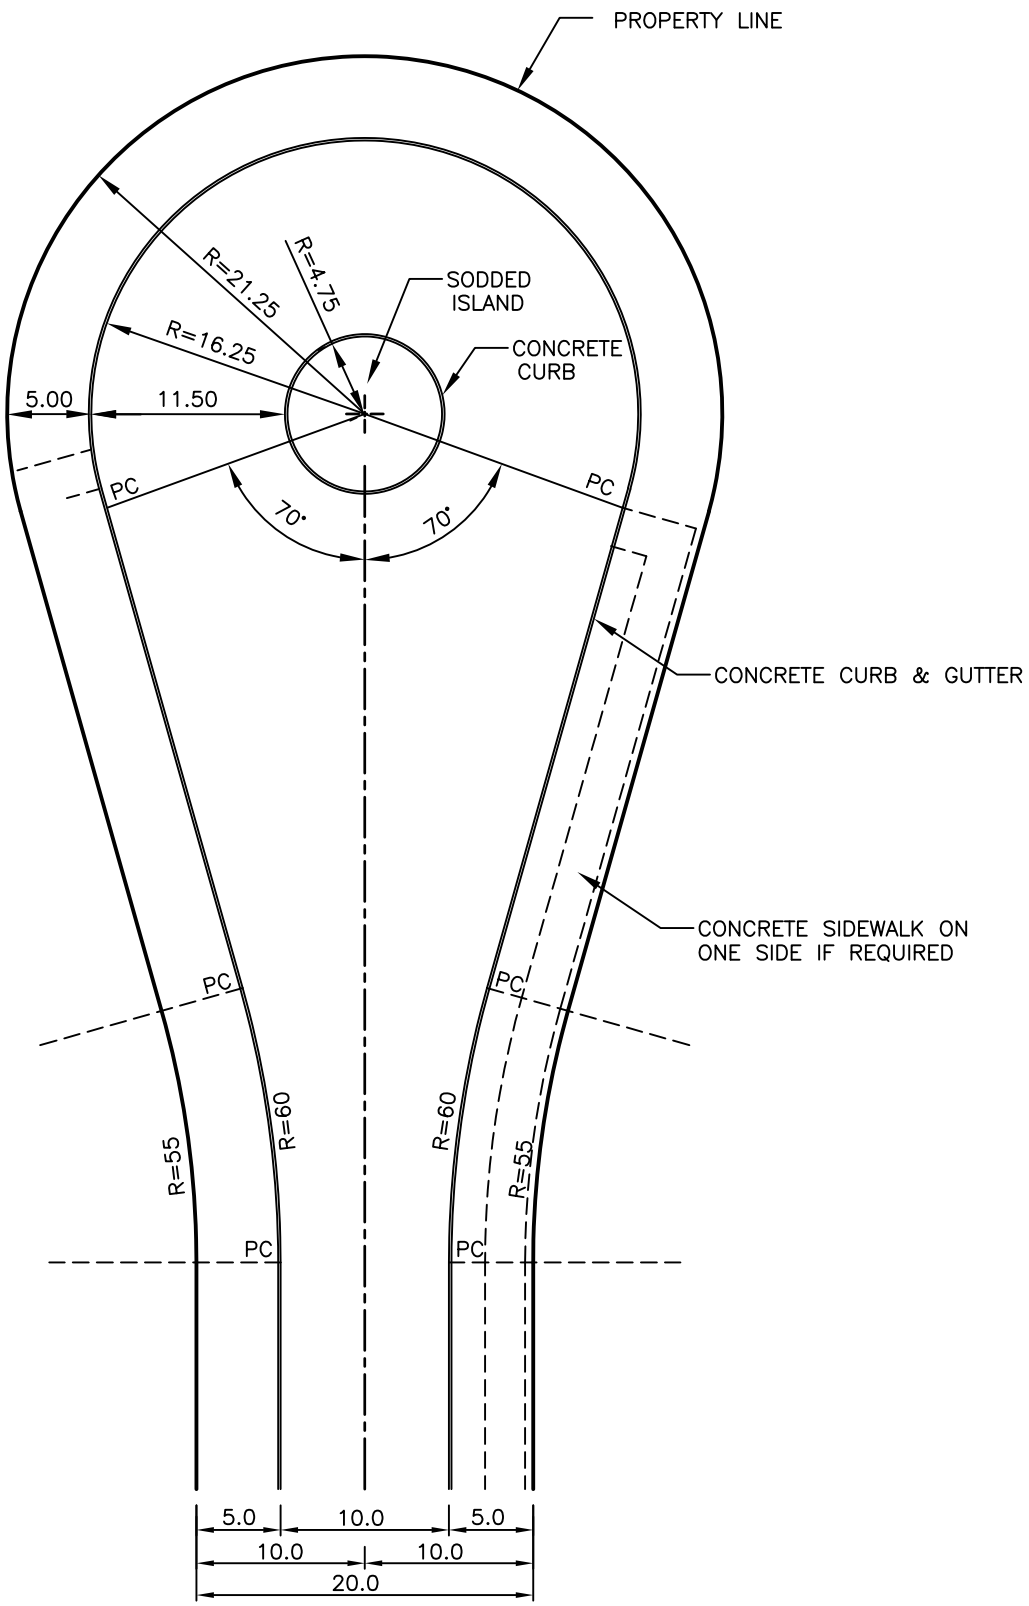

NOTE : MEASUREMENTS IN METRES AND/OR MILLIMETRES UNLESS OTHERWISE SHOWN.

CITY OF OSHAWA

CHK'D: S.S.	TYPICAL INDUSTRIAL CUL-DE-SAC	REVISION No. 2
APP'D: G.H.		DATE: APRIL 2024
DATE: APRIL 2024		OS-521