Illustration of Sight Triangles and Maximum Fence and Natural Feature Heights

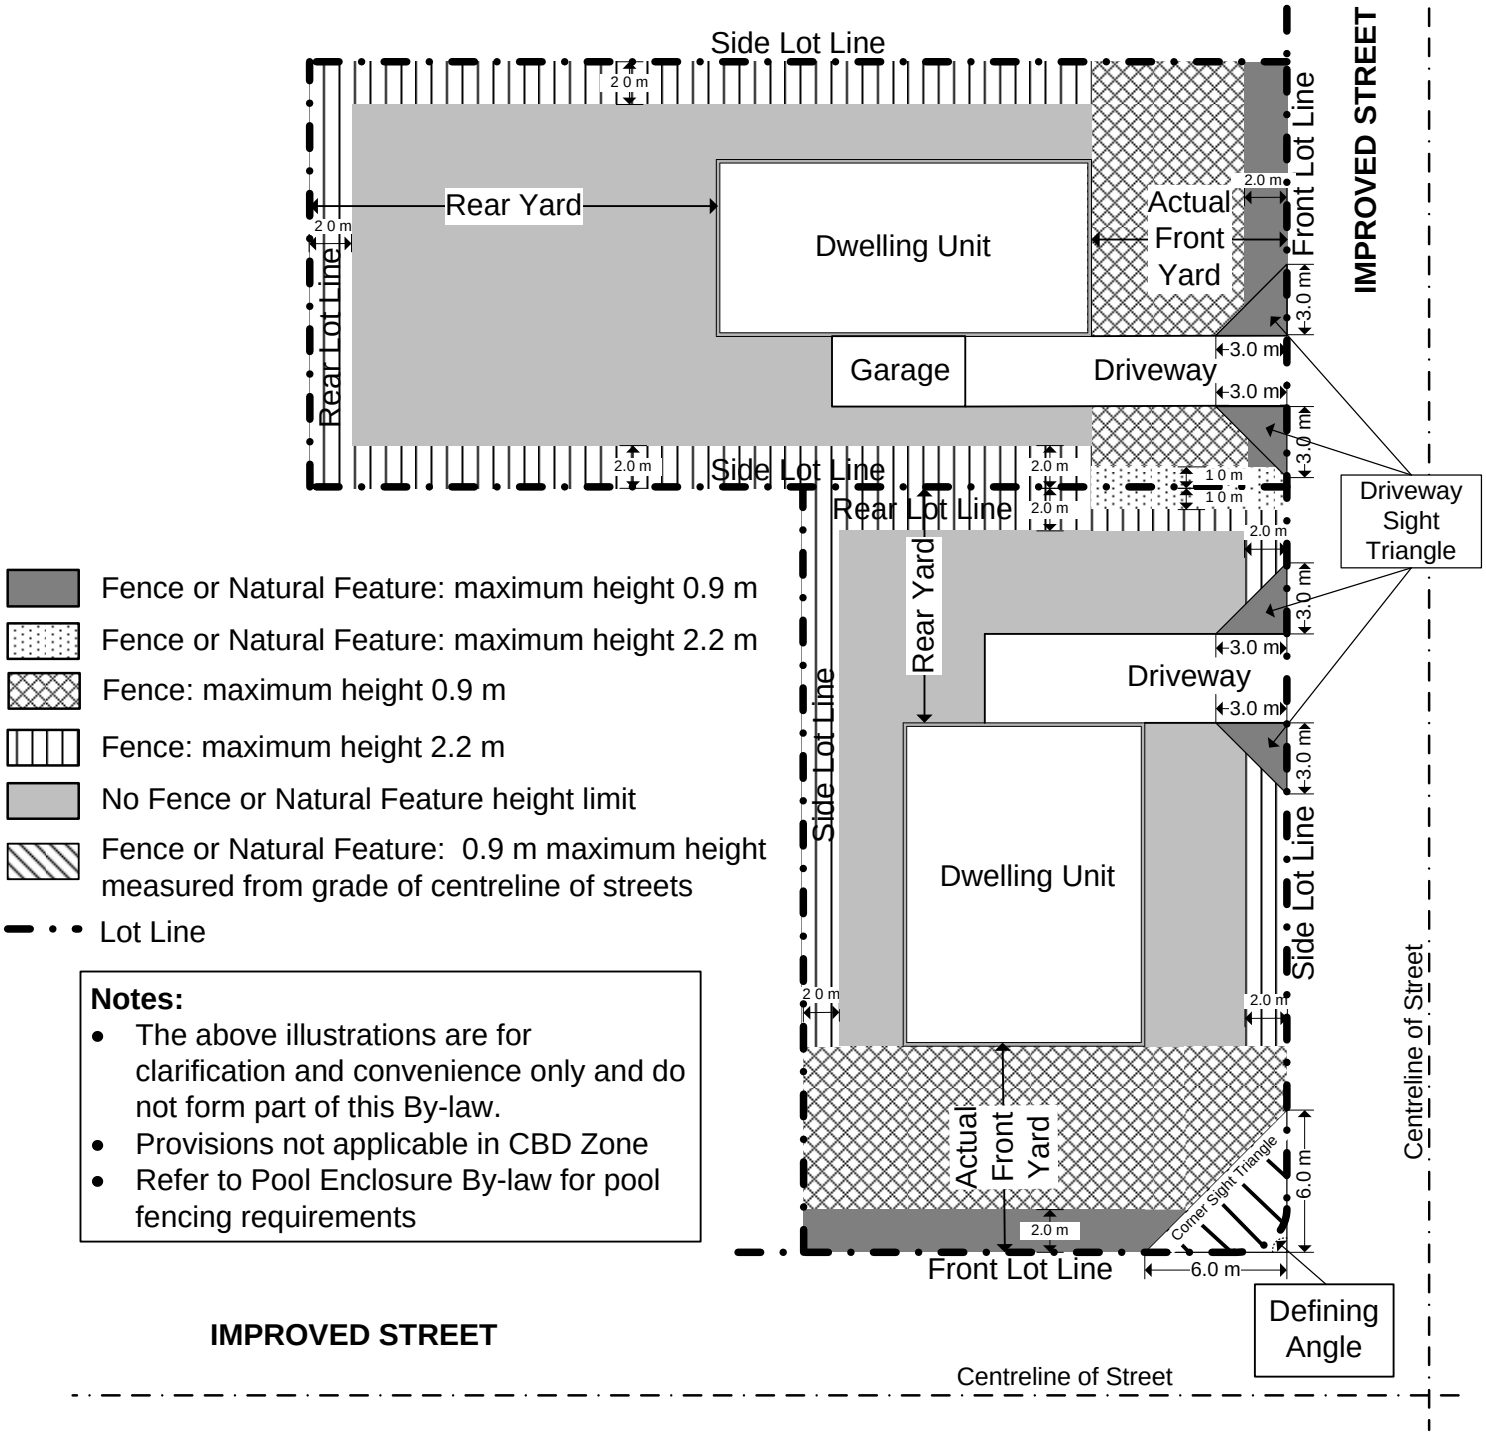

Notes:

- The above illustrations are for clarification and convenience only and do not form part of this By-law.
- Provisions not applicable in CBD Zone
- Refer to Pool Enclosure By-law for pool fencing requirements